

The Contractor shall verify and be responsible for all dimensions. DO NOT scale the drawing - any errors or omissions shall be reported to Stantec without delay.
The Copyrights to all designs and drawings are the property of Stantec. Reproduction or use for any purpose other than that authorized by Stantec is forbidden.

Key Map

[illegible]


**PRELIMINARY
NOT FOR CONSTRUCTION**


Not for permits, pricing or other official purposes.
This document has not been completed or checked and is
for general information or comment only.

Title

PAULDING AVE CONNECTION - 01

Project No. 192310800	Scale 1" = 30'		
Drawing No.	Sheet	Revision	
C-XXX	XX	XX	0

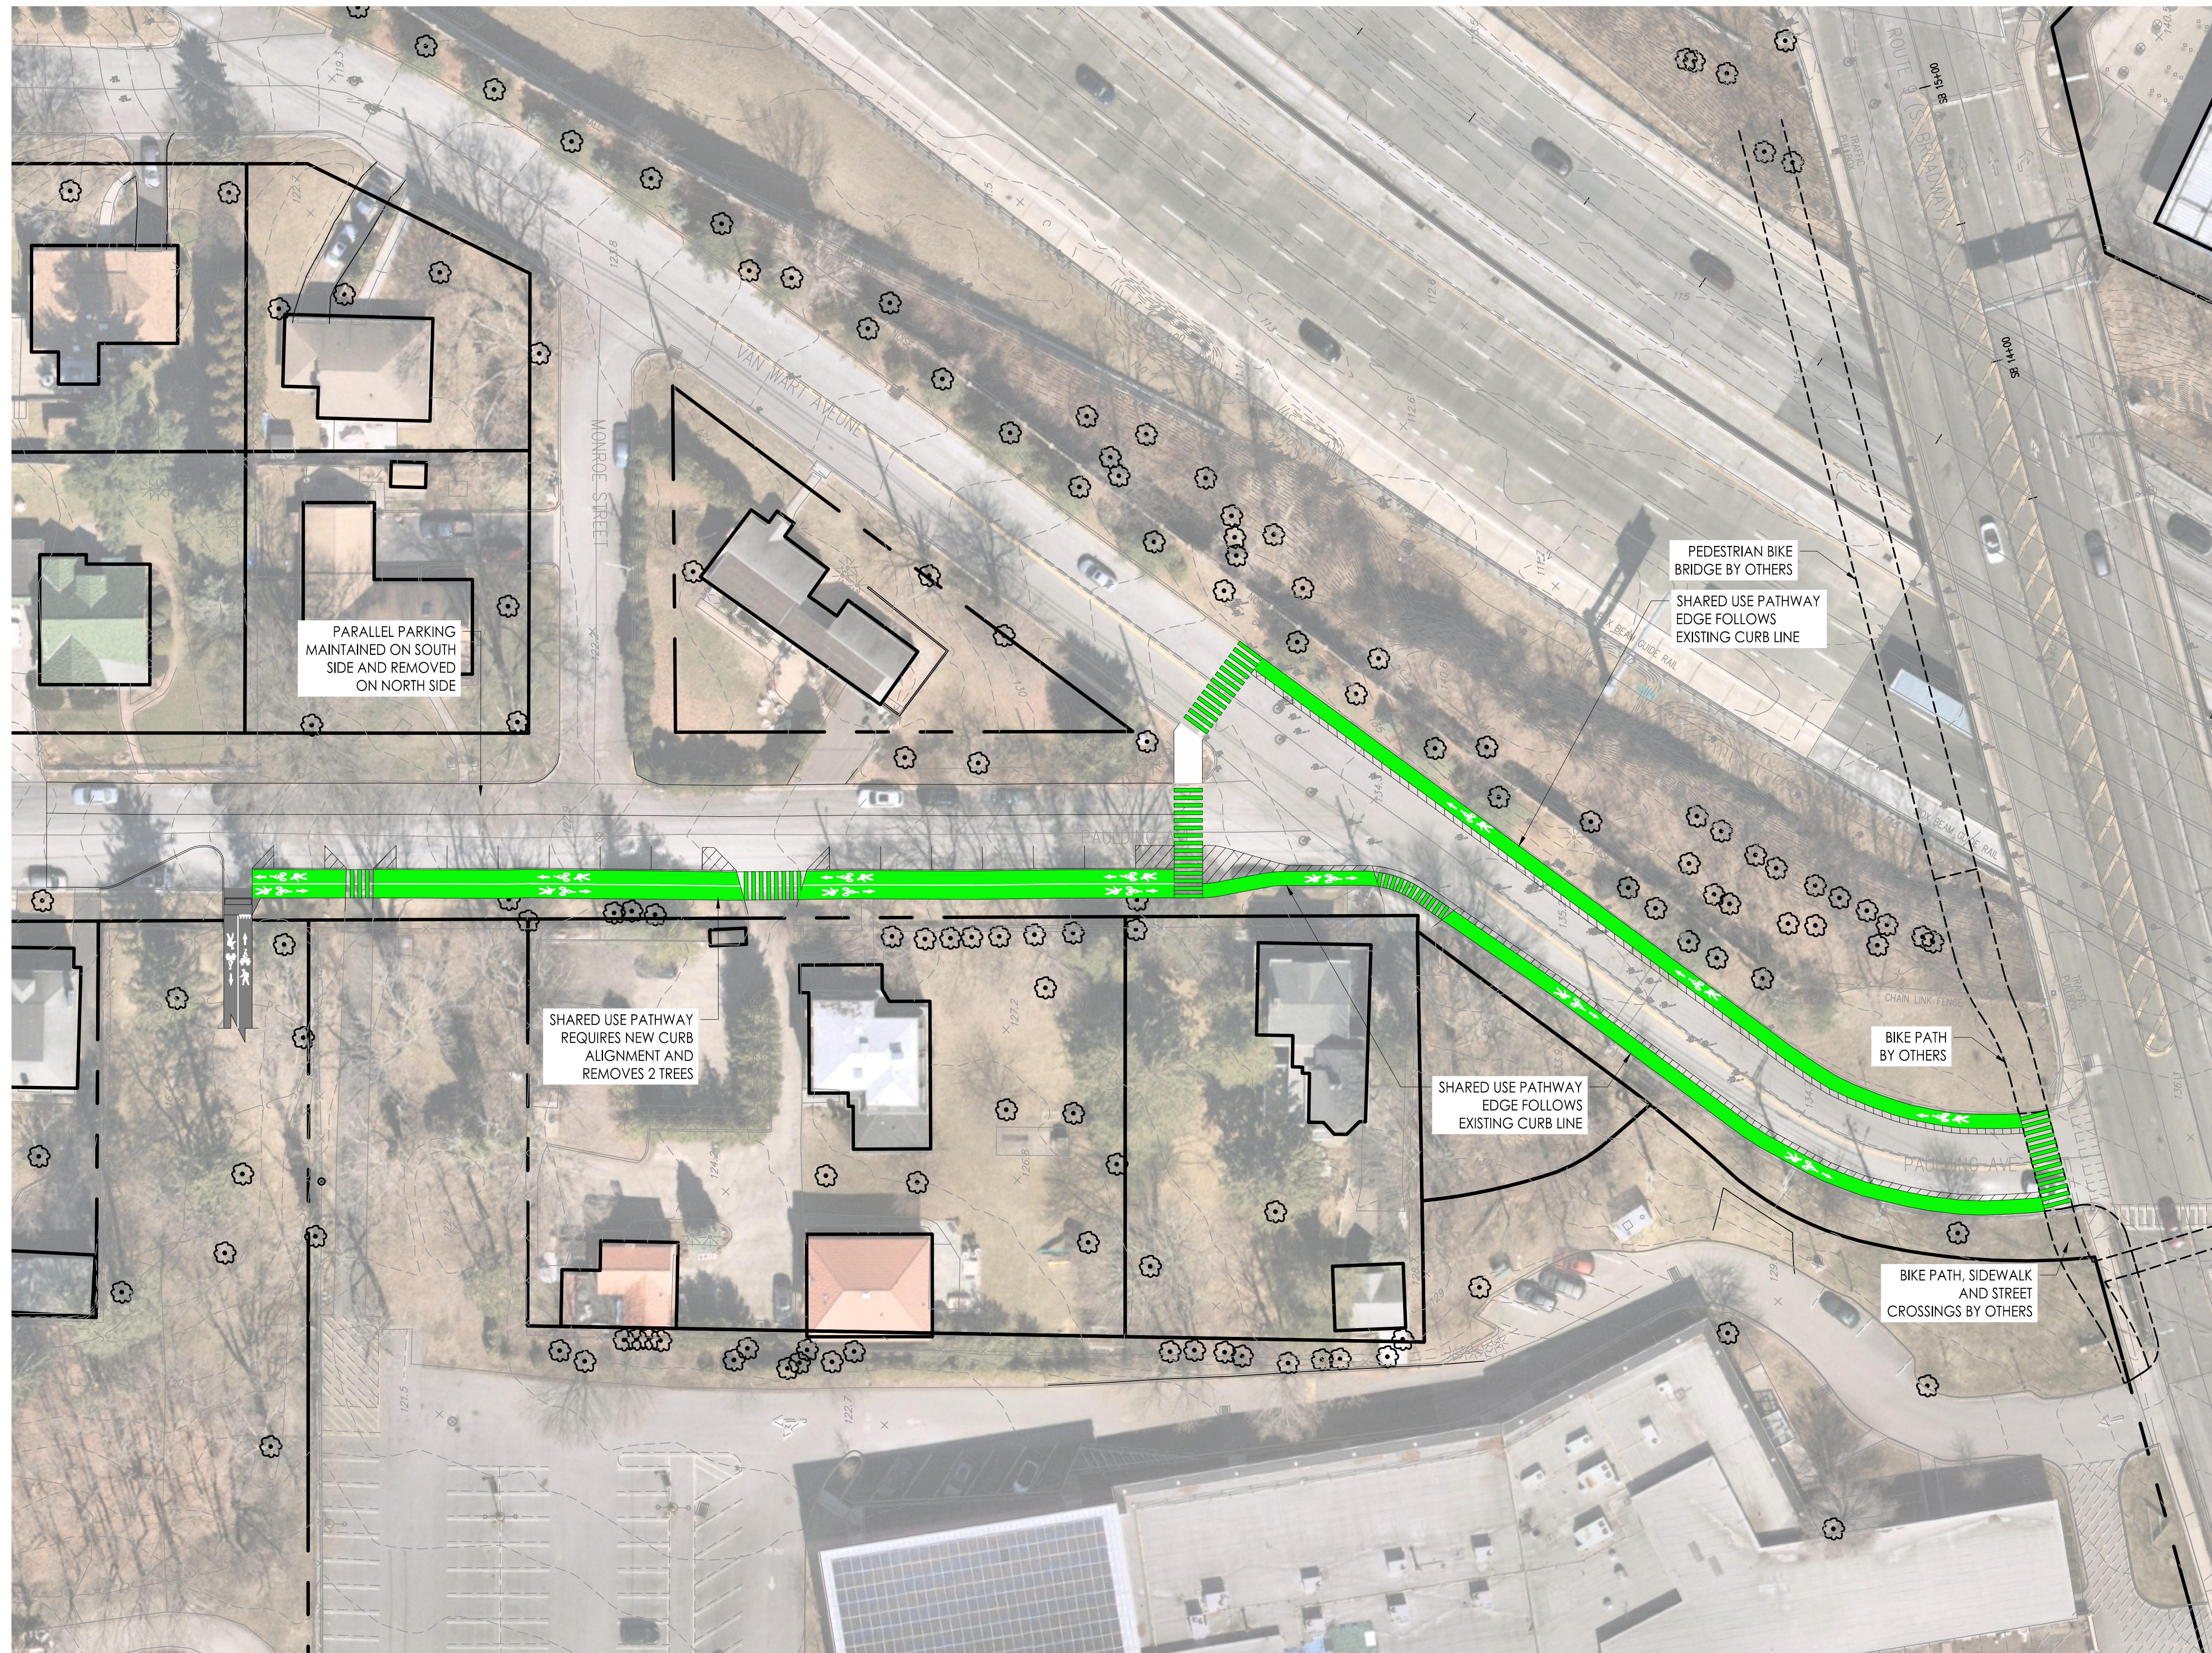

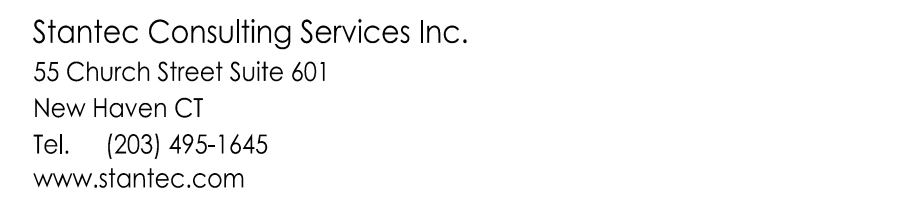

The Contractor shall verify and be responsible for all dimensions. DO NOT scale the drawing - any errors or omissions shall be reported to Stantec without delay.

The Copyrights to all designs and drawings are the property of Stantec. Reproduction or use for any purpose other than that authorized by Stantec is forbidden.

Key Map

[illegible]


**PRELIMINARY
NOT FOR CONSTRUCTION**


Not for permits, pricing or other official purposes.
This document has not been completed or checked and is
for general information or comment only.

Title

PAULDING AVE CONNECTION - 02

Project No. 192310800	Scale 1" = 30'		
Drawing No.	Sheet	Revision	
C-XXX	XX	XX	0

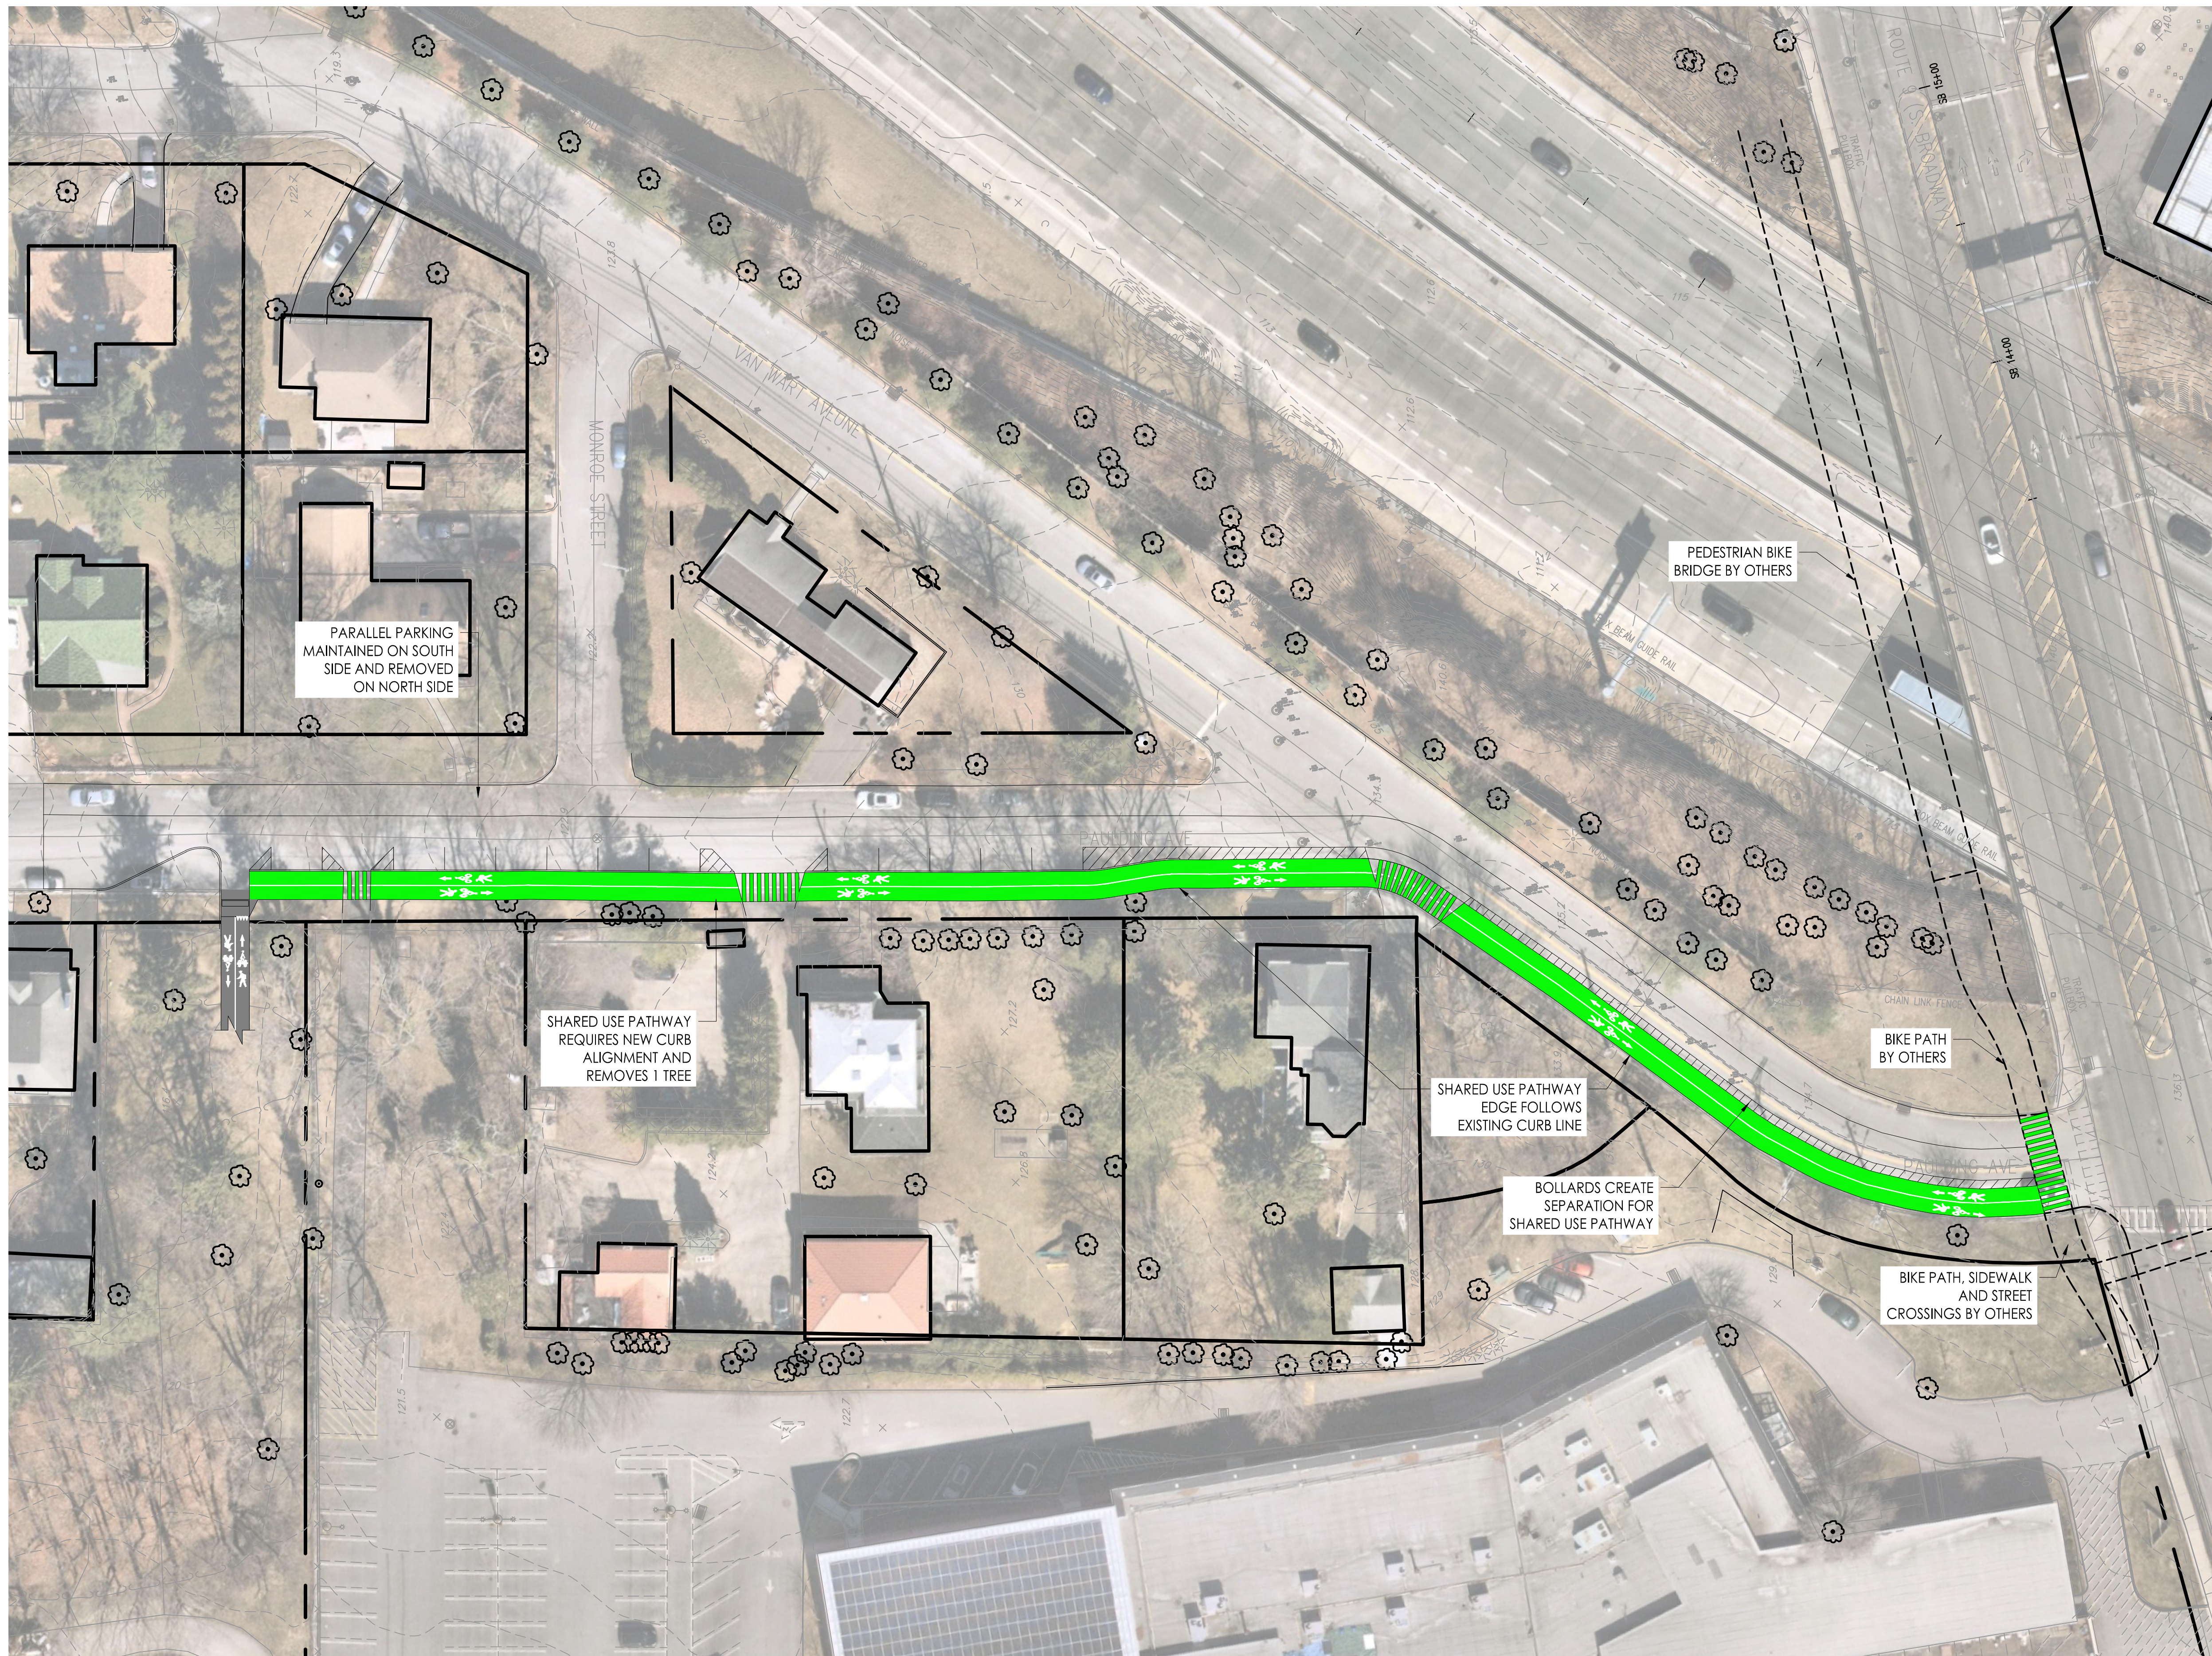

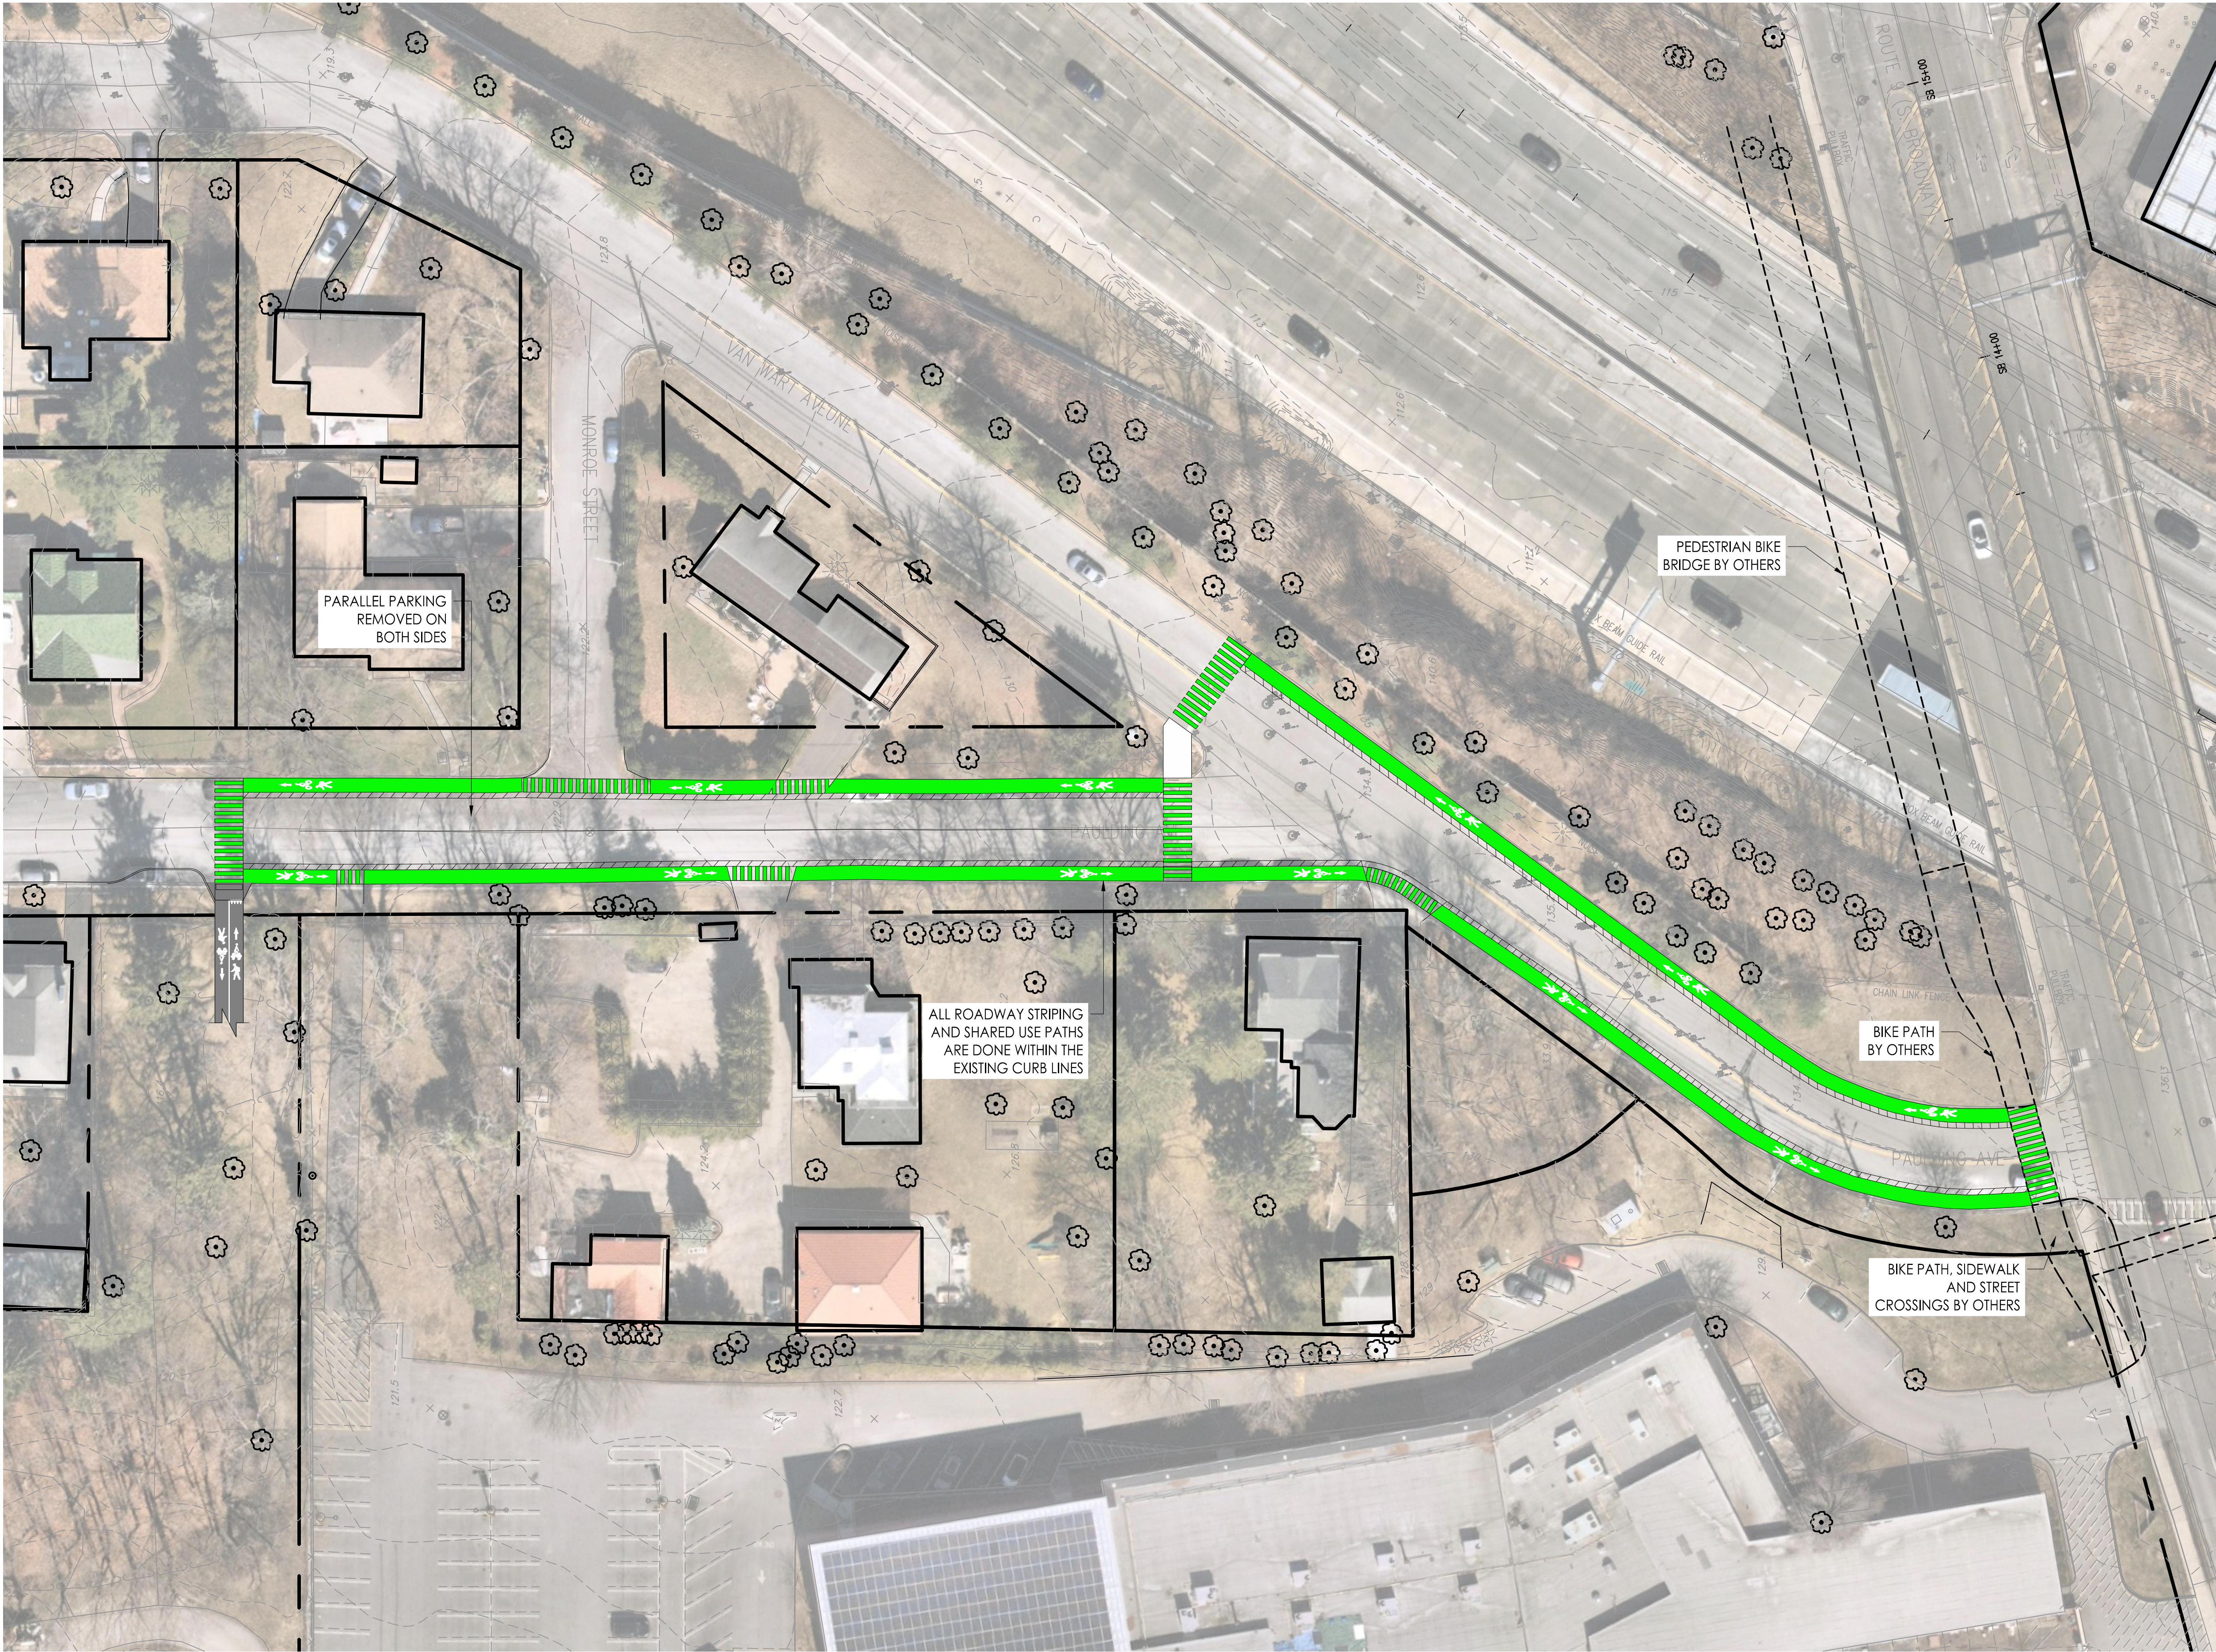

Stantec Consulting Services Inc.
55 Church Street Suite 601
New Haven CT
Tel. (203) 495-1645
www.stantec.com

Copyright Reserved

The Contractor shall verify and be responsible for all dimensions. DO NOT scale the drawing - any errors or omissions shall be reported to Stantec without delay.
The Copyrights to all designs and drawings are the property of Stantec. Reproduction or use for any purpose other than that authorized by Stantec is forbidden.

Notes

Key Map



Legend

Revision

DECEMBER 31, 2020

Issued

File Name:

Permit-Seal

**PRELIMINARY
NOT FOR CONSTRUCTION**

Not for permits, pricing or other official purposes.
This document has not been completed or checked and is for general information or comment only.

Client/Project

SCENIC HUDSON

TARRYTOWN RIVERWALK EXTENSION

Tarrytown, New York

Title

PAULDING AVE CONNECTION - 03

Project No.

192310800

Scale

1" = 30'

Drawing No.

C-XXX

Sheet


XX

Revised

XX

Revision

0

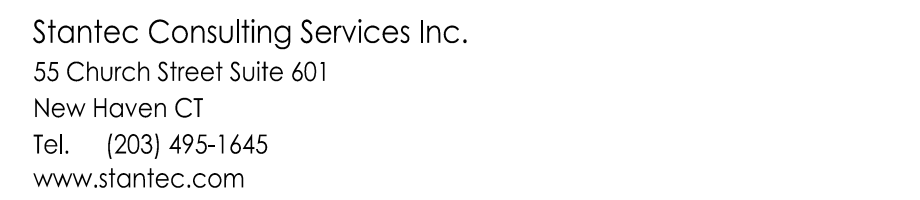

Copyright Reserved

The Contractor shall verify and be responsible for all dimensions. DO NOT scale the drawing - any errors or omissions shall be reported to Stantec without delay.

The Copyrights to all designs and drawings are the property of Stantec. Reproduction or use for any purpose other than that authorized by Stantec is forbidden.

Key Map

[illegible]


Permit-Seal

Not for permits, pricing or other official purposes.
This document has not been completed or checked and is
for general information or comment only.


Tarrytown, New York

PAULDING AVE CONNECTION - 04

Project No. 192310800	Scale 1" = 30'		
Drawing No.	Sheet	Revision	
C-XXX	XX	XX	0

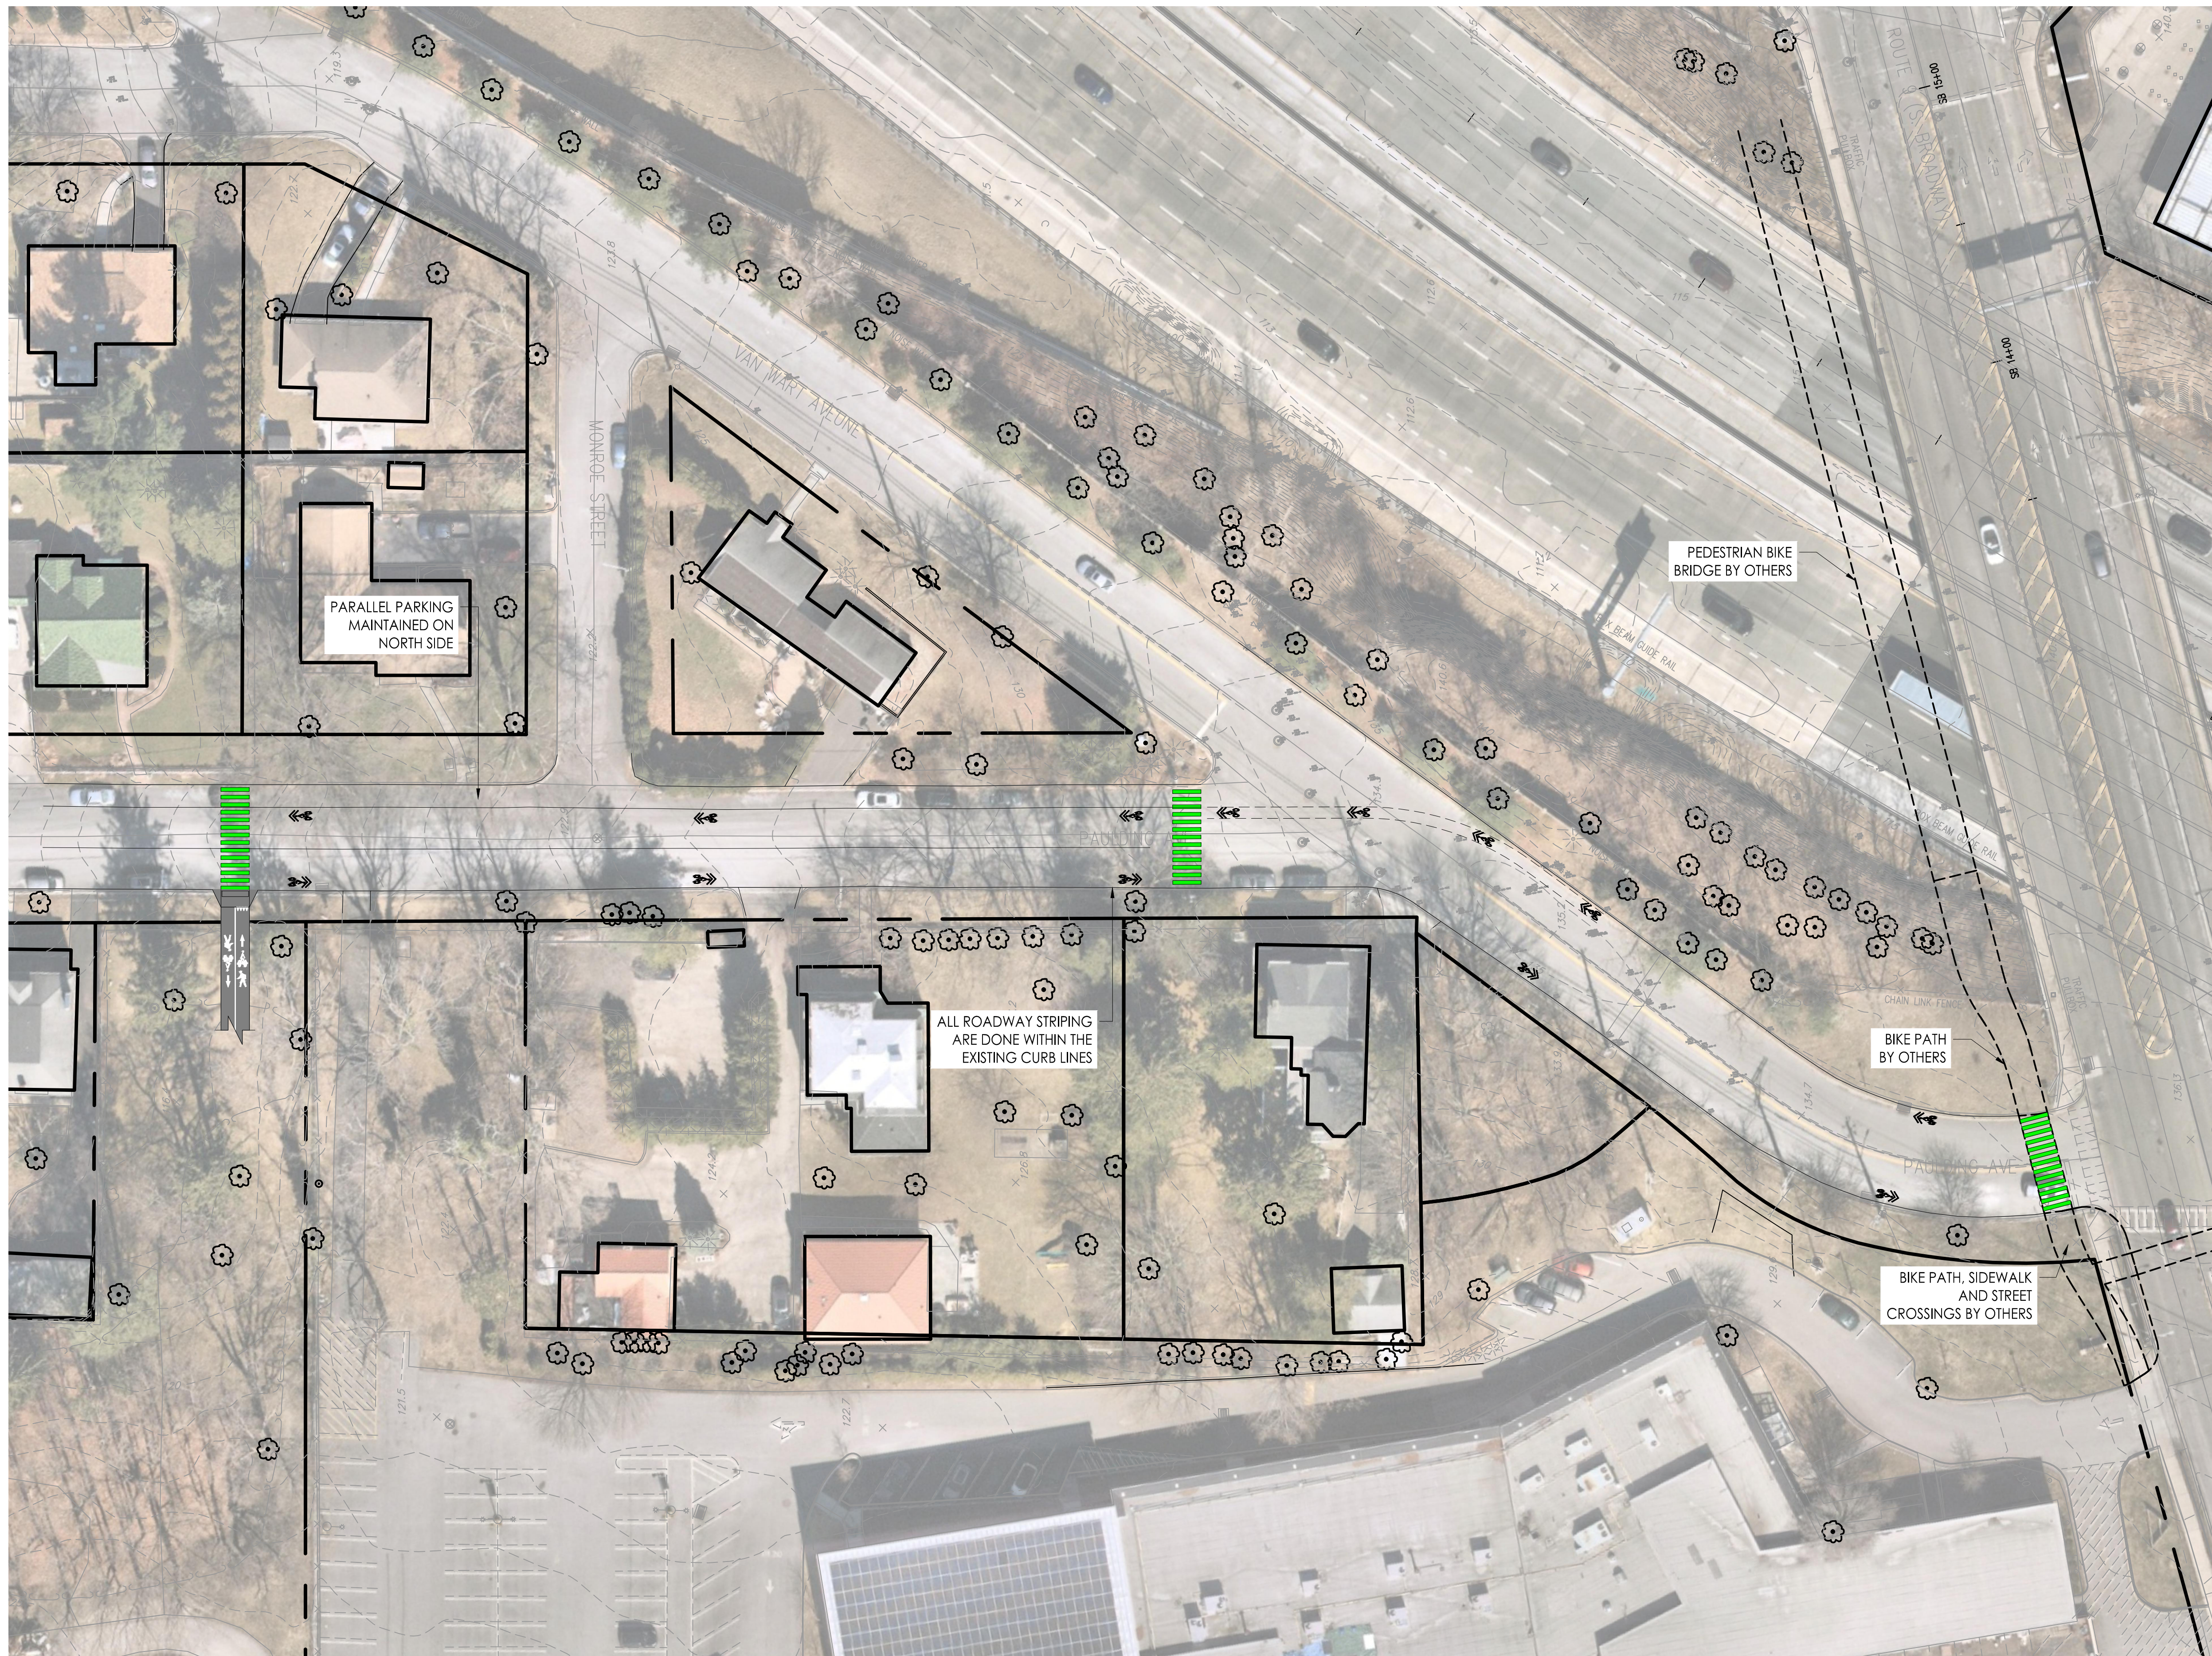

1 PAULDING AVE CONNECTION - 04
C-XXX SCALE: 1" = 30'-0"

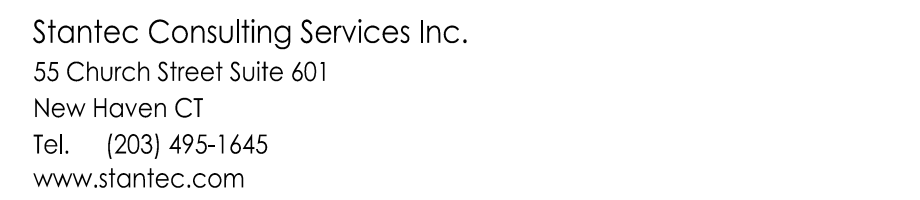

The Contractor shall verify and be responsible for all dimensions. DO NOT scale the drawing - any errors or omissions shall be reported to Stantec without delay.
The Copyrights to all designs and drawings are the property of Stantec. Reproduction or use for any purpose other than that authorized by Stantec is forbidden.

Key Map

[illegible]


**PRELIMINARY
NOT FOR CONSTRUCTION**


Not for permits, pricing or other official purposes.
This document has not been completed or checked and is
for general information or comment only.

Title

PAULDING AVE CONNECTION - 05

Project No. 192310800	Scale 1" = 30'		
Drawing No.	Sheet	Revision	
C-XXX	XX	XX	0

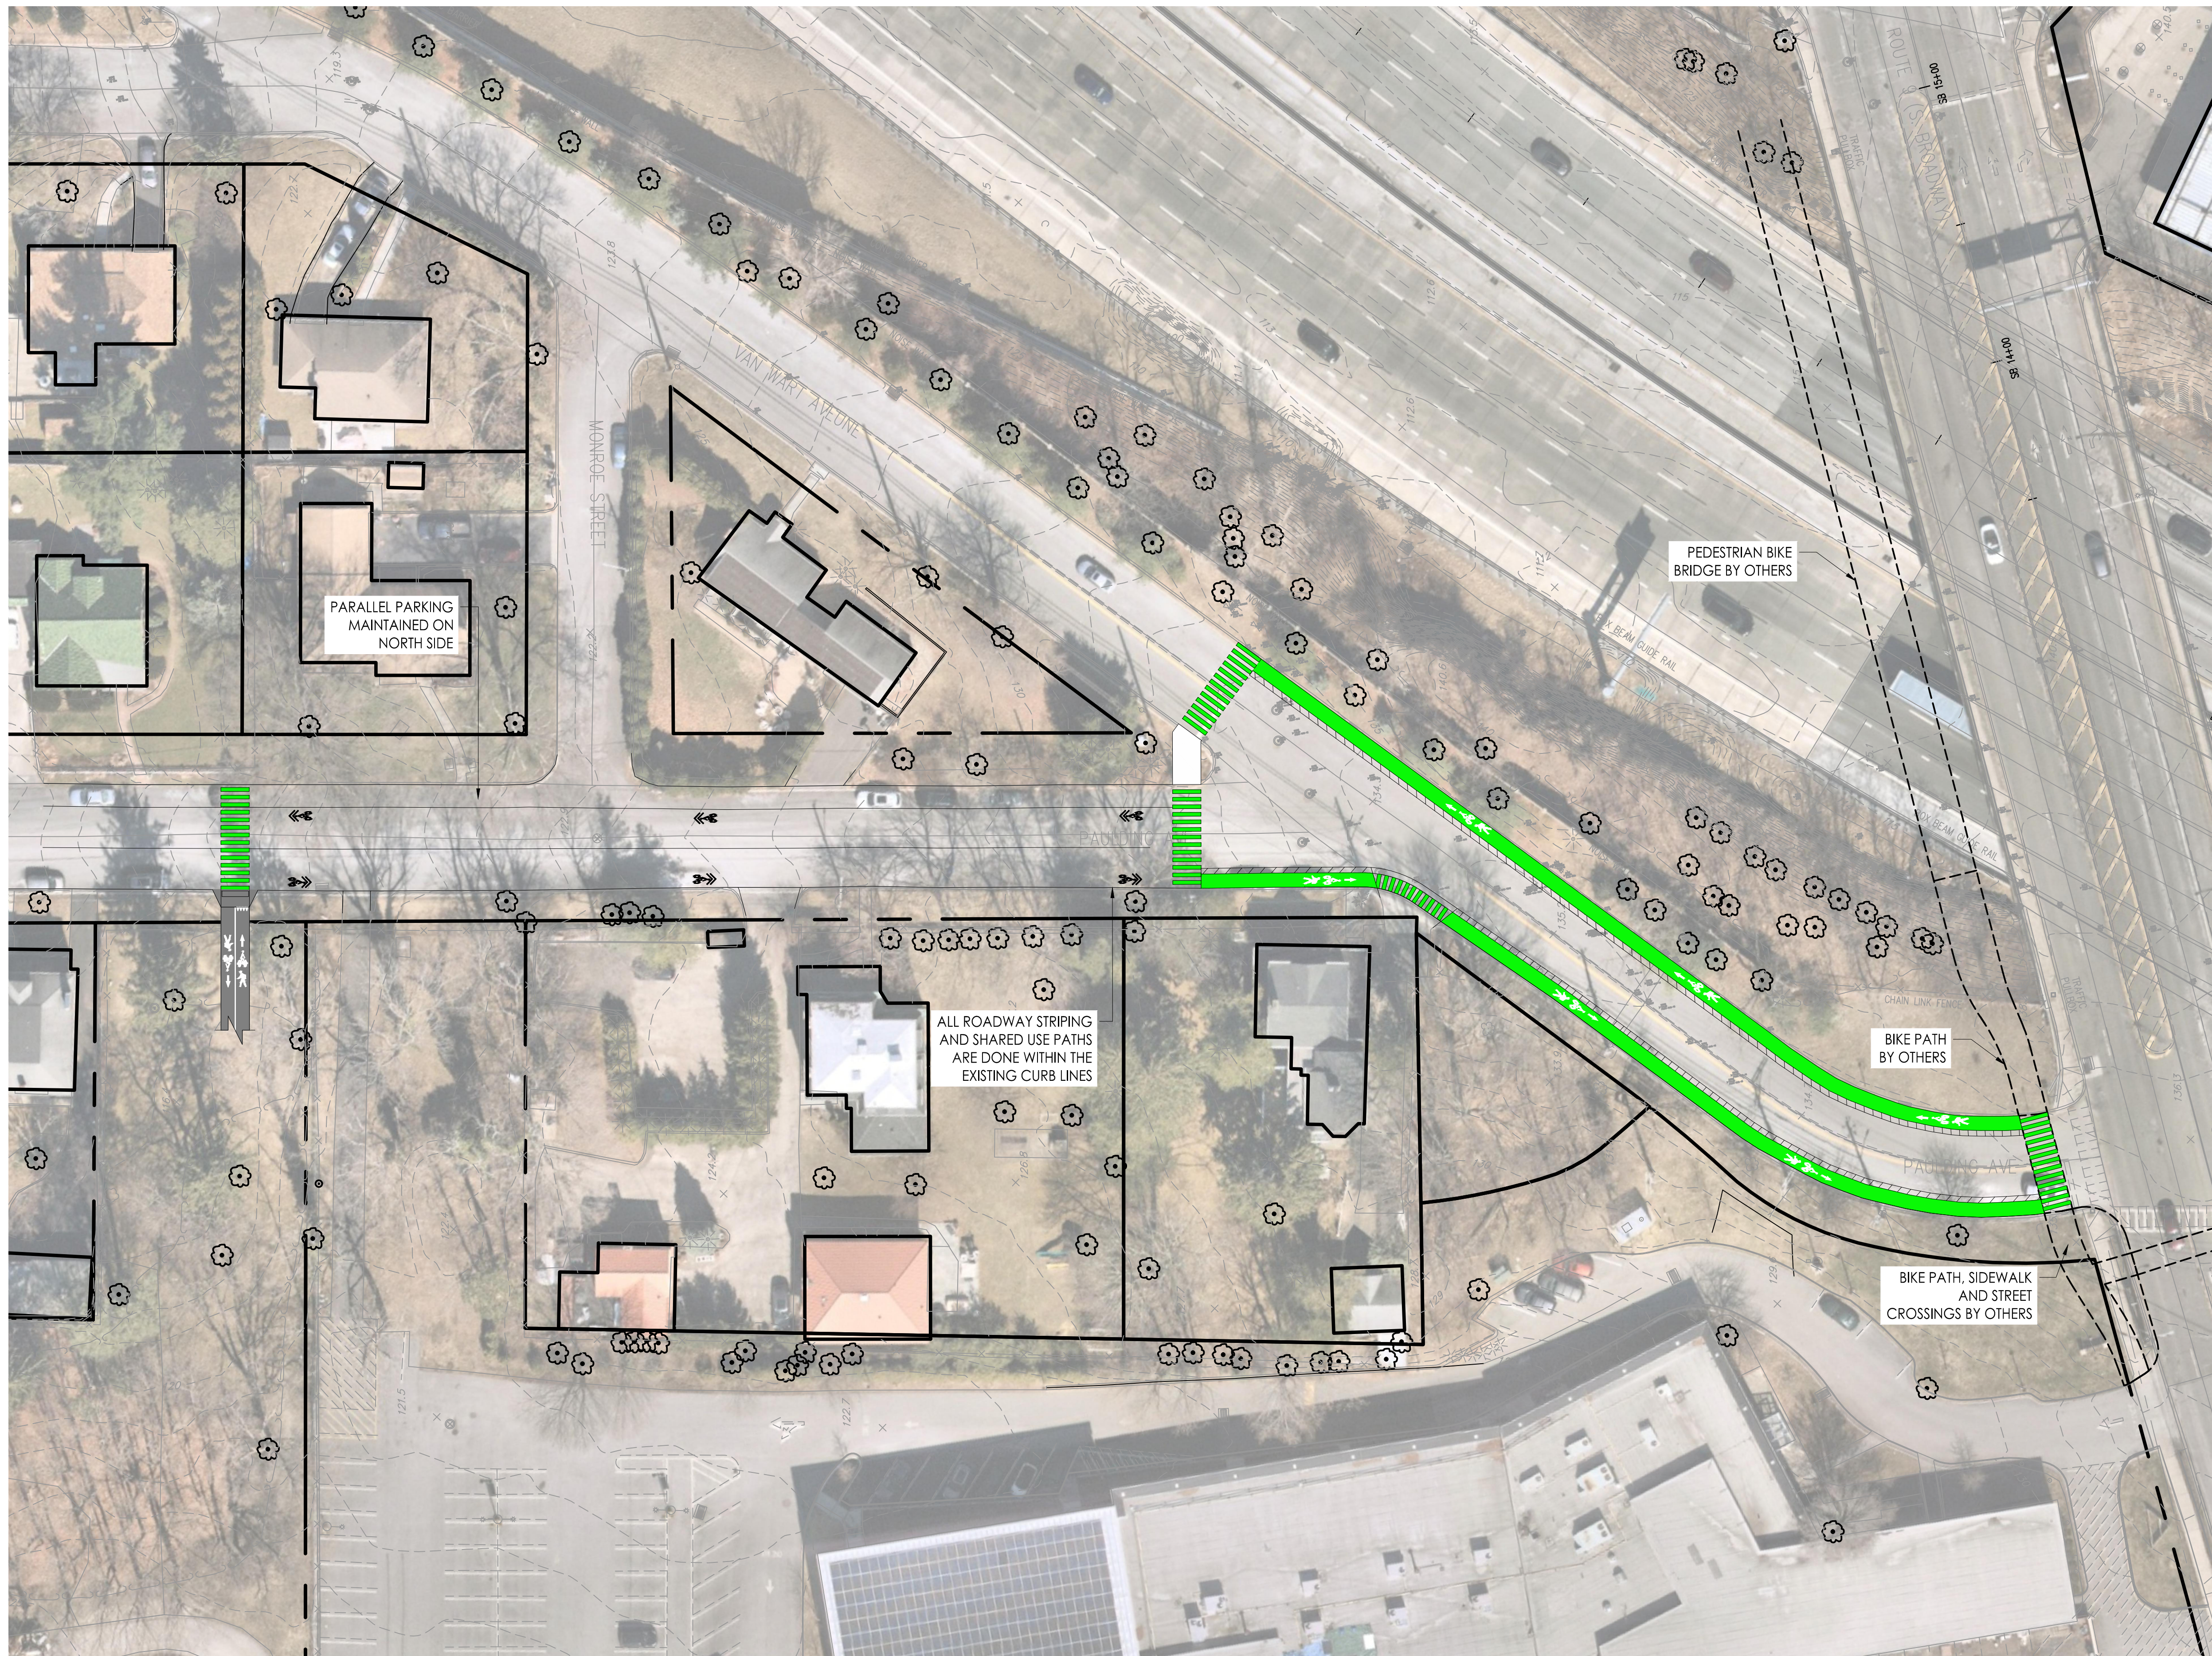

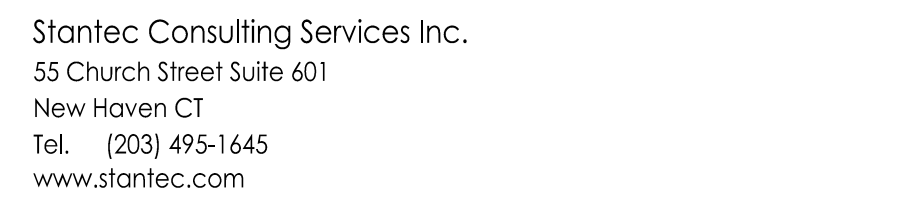

The Contractor shall verify and be responsible for all dimensions. DO NOT scale the drawing - any errors or omissions shall be reported to Stantec without delay.

The Copyrights to all designs and drawings are the property of Stantec. Reproduction or use for any purpose other than that authorized by Stantec is forbidden.

Key Map

[illegible]


**PRELIMINARY
NOT FOR CONSTRUCTION**


Not for permits, pricing or other official purposes.
This document has not been completed or checked and is
for general information or comment only.

Title

PAULDING AVE CONNECTION - 06

Project No. 192310800	Scale 1" = 30'		
Drawing No.	Sheet	Revision	
C-XXX	XX	XX	0

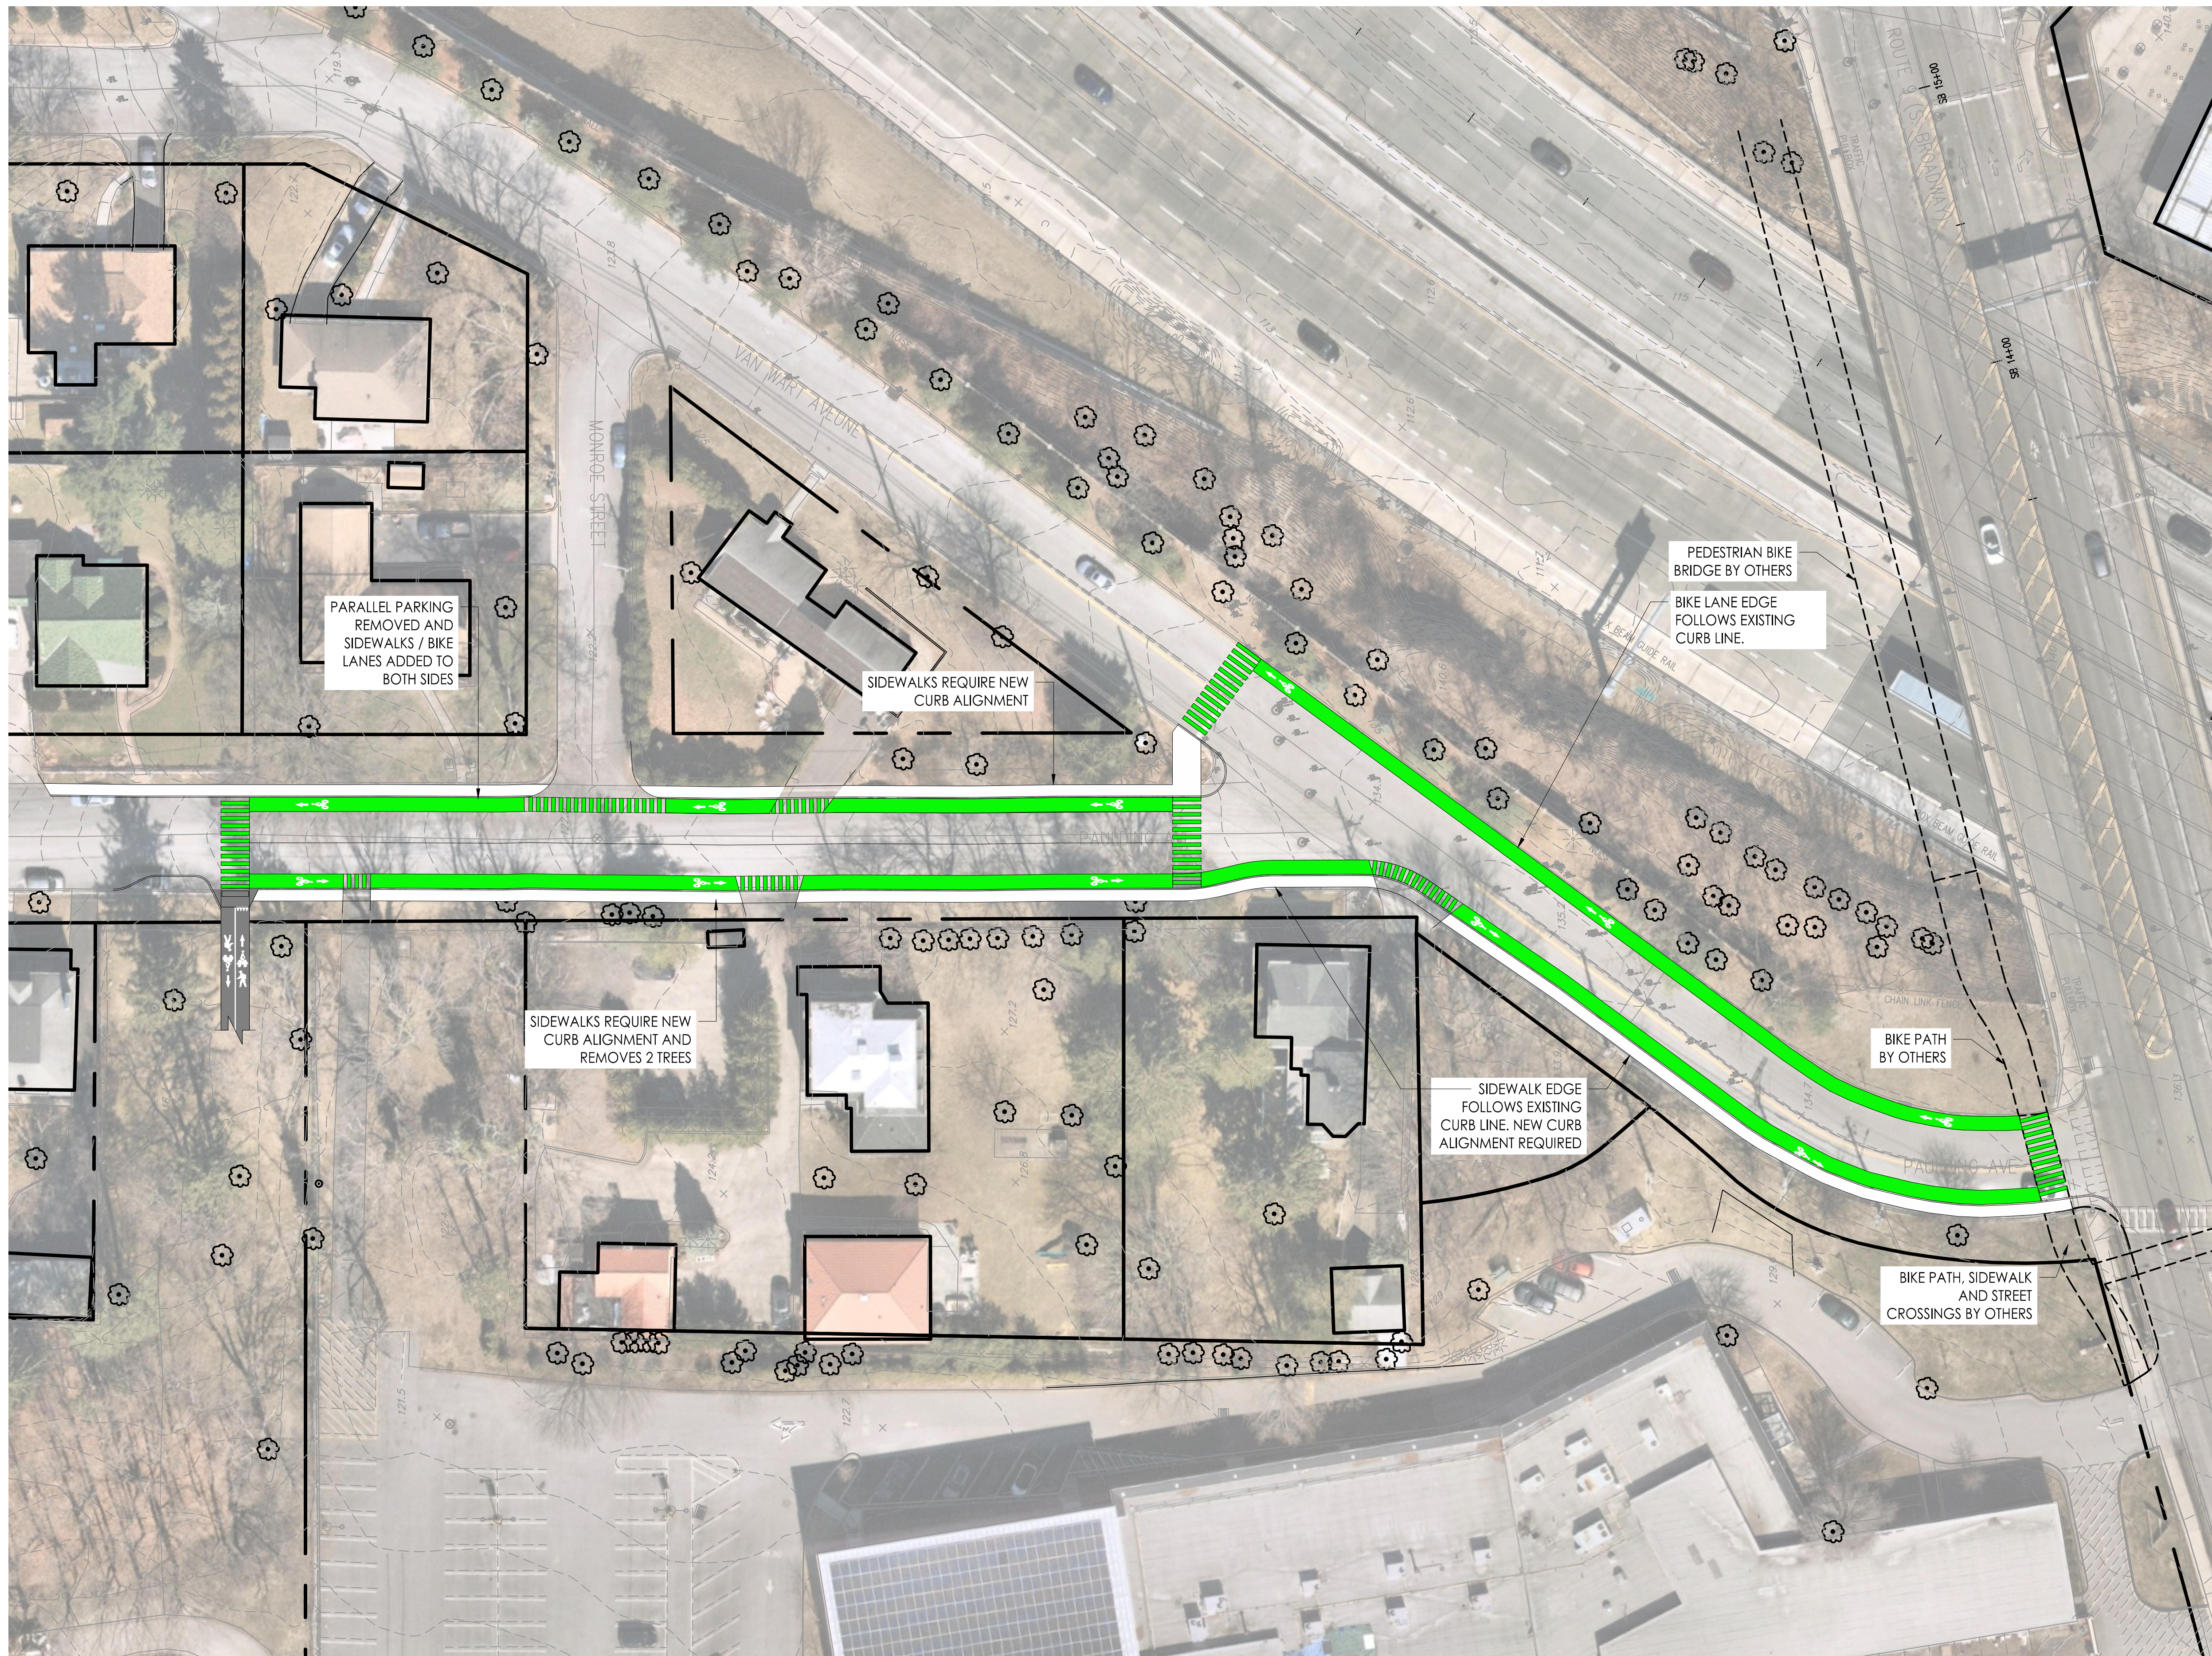

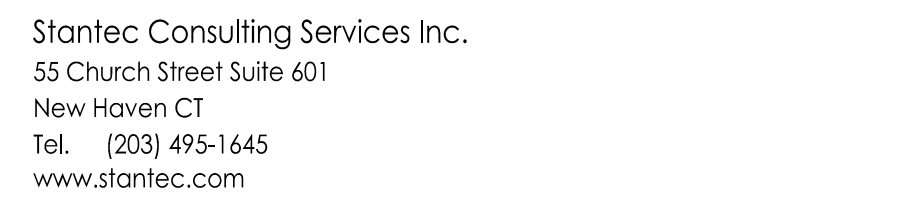


Copyright Reserved

The Contractor shall verify and be responsible for all dimensions. DO NOT scale the drawing - any errors or omissions shall be reported to Stantec without delay.

The Copyrights to all designs and drawings are the property of Stantec. Reproduction or use for any purpose other than that authorized by Stantec is forbidden.

Key Map

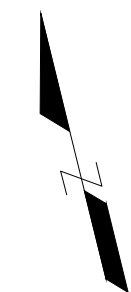[illegible]

PRELIMINARY
NOT FOR CONSTRUCTION

Not for permits, pricing or other official purposes.
This document has not been completed or checked and is
for general information or comment only.

Client/Project
SCENIC HUDSON
TARRYTOWN RIVERWALK EXTENSION
Tarrytown, New York

Title

PAULDING AVE CONNECTION - 07

Project No. 192310800	Scale 1" = 30'		
Drawing No.	Sheet	Revision	
C-XXX	XX	XX	0

